


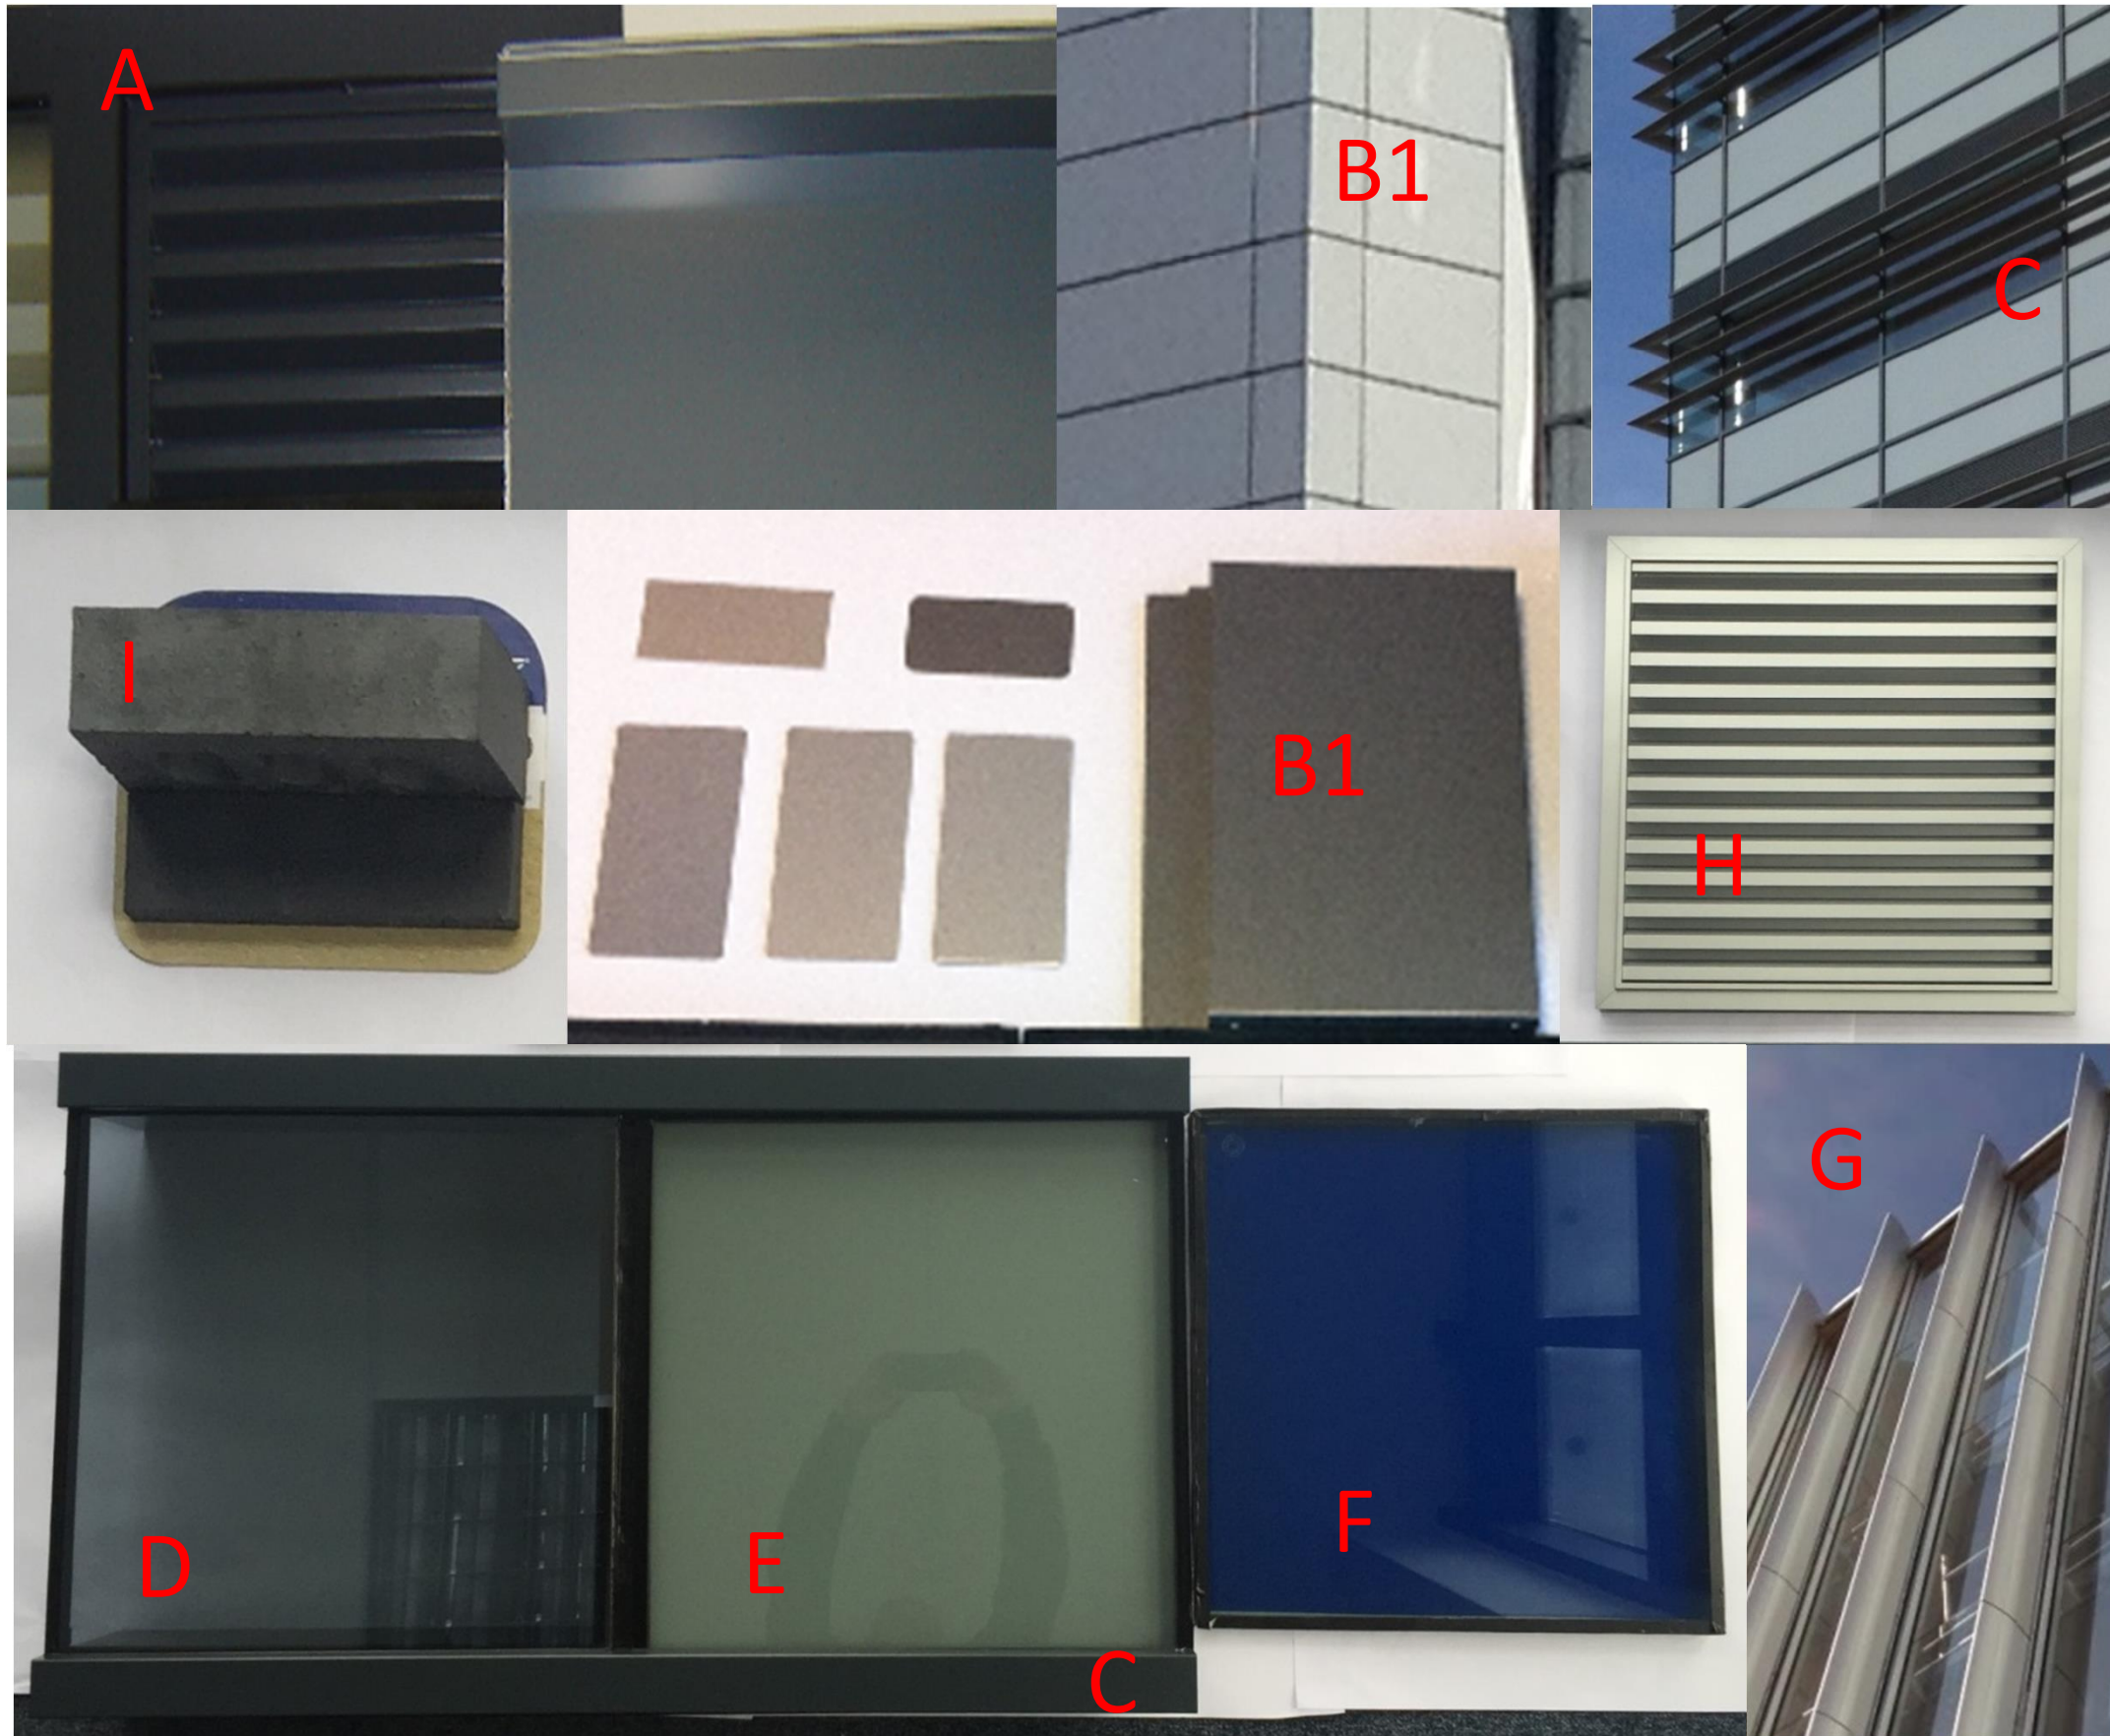

## Application Number 15/02766/MJR CONDITION - 2 EXTERNAL FINISHES

Refer to Elevations (300 Series)

- A -**  
PPC aluminium insulated louvre system Colour to match curtain walling frame Dark Grey RAL: 7016
- B1 -**  
Horizontal jointing 500/600mm panel with 20mm shadow gap Metal rainscreen panel system Euroclad Alpolic - Linear 5 system Dark Grey Metallic Ref:MB106
- C -**  
PPC Aluminium Curtain walling system with integral glazed spandrel panels Dark Grey Frame Ral:7016 (with Light Grey Louvre where shown on elevation).
- D -**  
Anti-sun glass to general to curtain walling Neutral
- E -**  
Spandrel glass panel to curtain walling Light Grey
- F -**  
Spandrel glass panel to curtain walling Blue. (varying shades, as indicated on elevations).
- G -**  
Curtain walling system with powder coated aluminium frame expressed with Dark Grey RAL.7016. Light Grey vertical Louvres as shown on elevation.
- H -**  
Aluminium powder coated plant screen with structural frame around central roof plant area, Medium Grey & Blue to undercroft parking/plant areas.
- I -**  
Blue Grey engineering brick base plinth with flush mortar joint to be Dark Grey.

### Nº.3 Capital Quarter (Block H) Material Samples February 2016